



Ennismore Gardens, Knightsbridge, SW7

ASHDOWN MARKS
PROPERTY CONSULTANTS

Ennismore Gardens, SW7 1AA

An elegantly refurbished raised ground floor apartment in this prestigious period building with access to the beautiful private Square Gardens.


It has a wealth of period features including Venetian and French chandeliers, shutters and feature fireplaces, combined with underfloor heating, remote control gas fireplaces and state of the art shower rooms and kitchen.

The apartment is quietly located with good access to the wide open spaces of Hyde Park and is a short walk away from the shops, restaurants and transport facilities of the Brompton Road and Knightsbridge Underground Station.

- Reception Room with High Ceilings
- 2 Bedrooms
- 2 Shower rooms
- Kitchen
- Excellent Location
- Access to Communal Gardens Included
- Immaculate Presentation
- Council Tax - Band G
- EPC - Rating C

Furnished

Price £1,400 pw

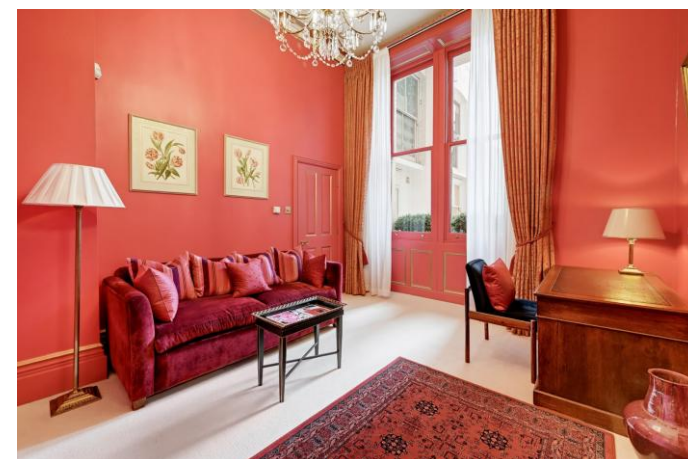




Ennismore Gardens, SW7

Approximate Gross Internal Area
105.88 sq m / 1,140 sq ft
Storage
3.36 sq m / 36 sq ft

Total Areas Shown On Plan
109.24 sq m / 1,176 sq ft

(Including restricted height
under 1.5m [= = = =])

(CH = Ceiling Heights)

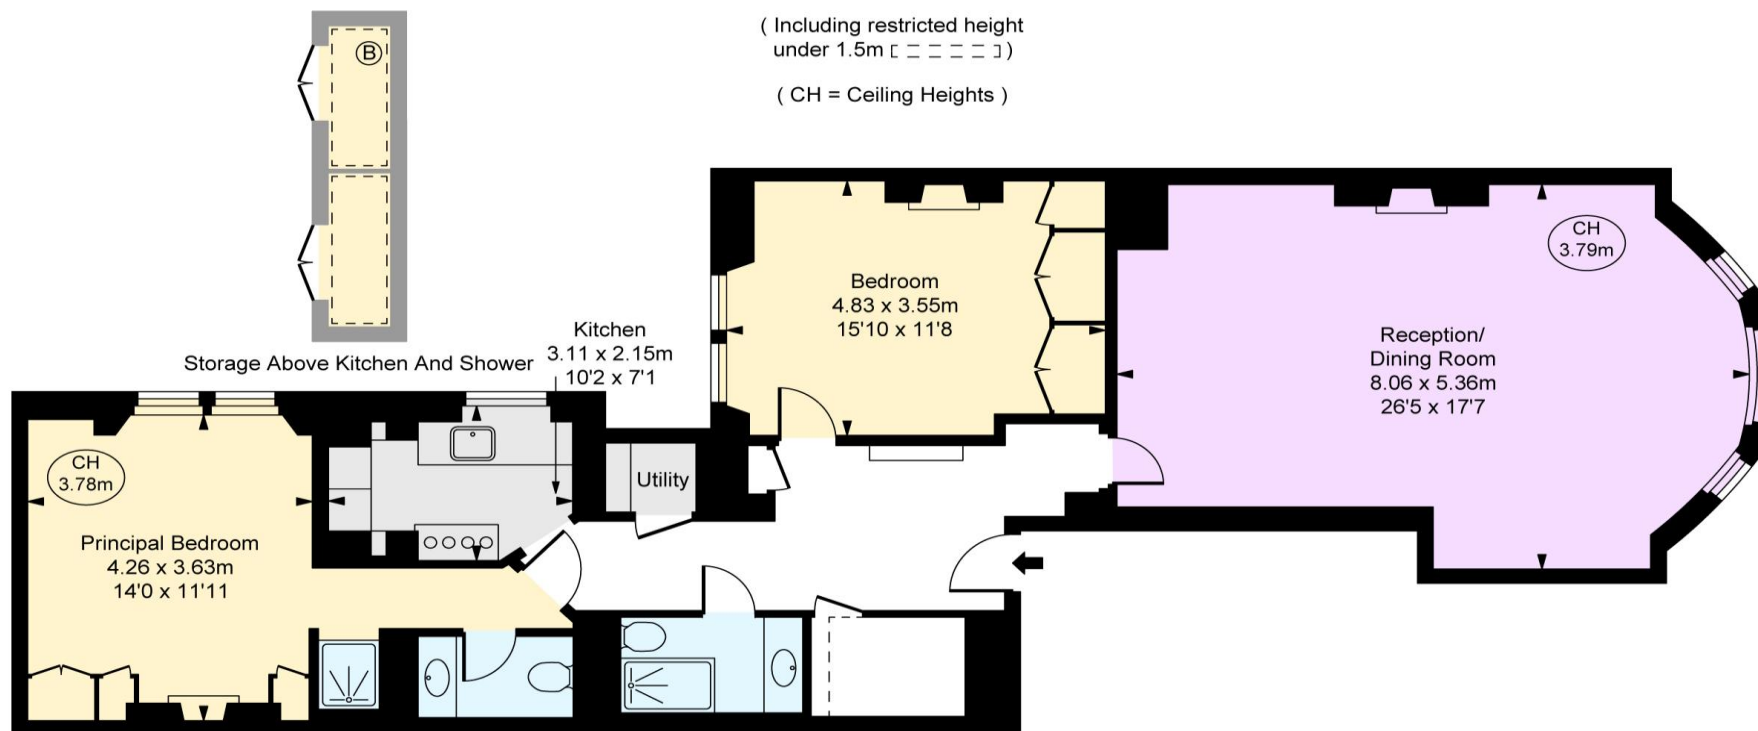

Ground Floor

This plan is not to scale. It is for guidance and not for valuation purposes.
All measurements and areas are approximate only, and have been prepared in accordance with the current edition of the RICS Code of Measuring Practice.
© Fulham Performance

Important notice: Ashdown Marks, their clients and any joint agents give notice that: 1: They are not authorised to make or give any representations or warranties in relation to the property either here or elsewhere, either on their own behalf or on behalf of their client or otherwise. They assume no responsibility for any statement that may be made in these particulars. These particulars do not form part of any offer or contract and must not be relied upon as statements or representations of fact. 2: Any areas, measurements or distances are approximate. The text, photographs and plans are for guidance only and are not necessarily comprehensive. It should not be assumed that the property has all necessary planning, building regulation or other consents and Ashdown Marks have not tested any services, equipment or facilities. Purchasers must satisfy themselves by inspection or otherwise.

9 Milner Street, London, SW3 2QB

Tel: 020 7589 3353

www.ashdownmarks.co.uk

ASHDOWN MARKS
PROPERTY CONSULTANTS