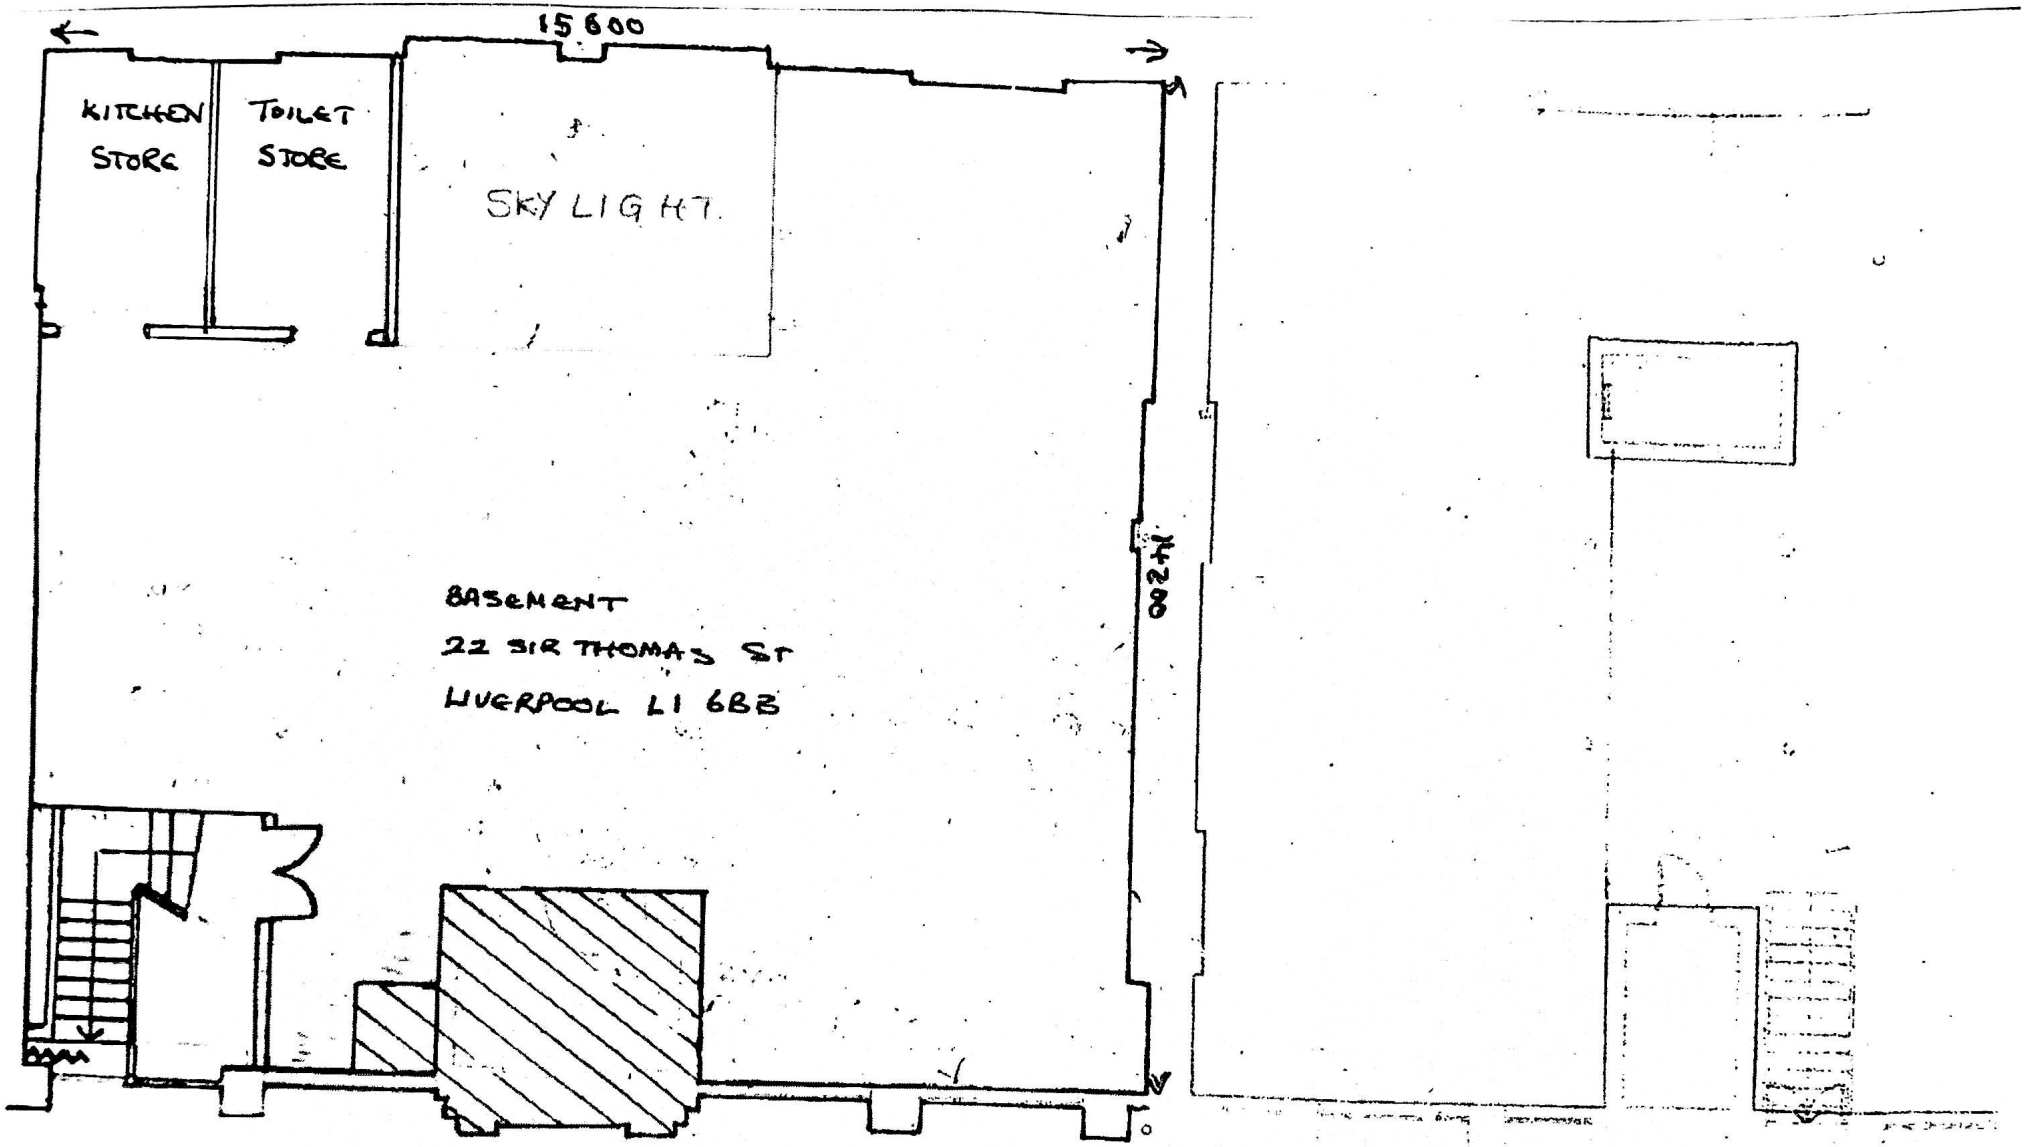

SCALE 1:100

EXISTING FLOOR PLAN

LEASE PLANS

20-22 SIR THOMAS STREET,
LIVERPOOL 1