


**2A Purbeck Close, Goldington,**
**Bedford MK42 0QW**

Taylor Brightwell









A modern, two double bedroom detached bungalow with a detached single garage situated in this much sought after location in Goldington with good access to a wide range of local amenities and offered for sale with no upward chain.

The light and airy accommodation includes a good sized reception hall, a spacious sitting room with bay window, a modern fitted kitchen with integrated oven and hob, two double bedrooms and a modern three piece bathroom.

Externally there is a low maintenance, walled front garden with gated pedestrian access to the 46 ft x 34 ft enclosed rear garden with off road parking and a detached single garage.







*** Modern Detached Bungalow**

*** 2 Double Bedrooms**

*** Spacious Sitting Room**

*** Modern Fitted Kitchen**

*** Double Glazing**

*** Gas Fired Underfloor Heating**

*** 46 Ft x 34 Ft Rear Garden**

*** Off Road Parking**

*** Detached Garage**

*** No Upward Chain**


## FREEHOLD

"Hassett House", Hassett Street, Bedford MK40 1HA

www.taylorbrightwell.co.uk property@taylorbrightwell.co.uk

**01234 326444**

Money Laundering Regulations: Intending purchasers will be asked to produce identification documentation and we would ask for co-operation in order that there is no delay in agreeing a sale. Agents Notes: The agent has not tested any apparatus, equipment, fixtures & fittings or services and so cannot verify that they are in working order or fit for the purpose. A buyer is advised to obtain verification from their solicitor or surveyor. All photographs shown are for illustration purposes only and may depict items that are not for sale or included in the sale of the property. Please note that we have not checked the situation with regards to planning consents, building regulation consents and any other relevant consents relating to this property and therefore, any interested purchaser should carry out their own enquiries with the appropriate authorities. All measurements are approximate and for guidance only. The particulars do not form part of any contract and all properties are offered subject to contract. Neither Taylor Brightwell nor any of its employees or agents has any authority to make or give any representation or warranty whatsoever in relation to this property.

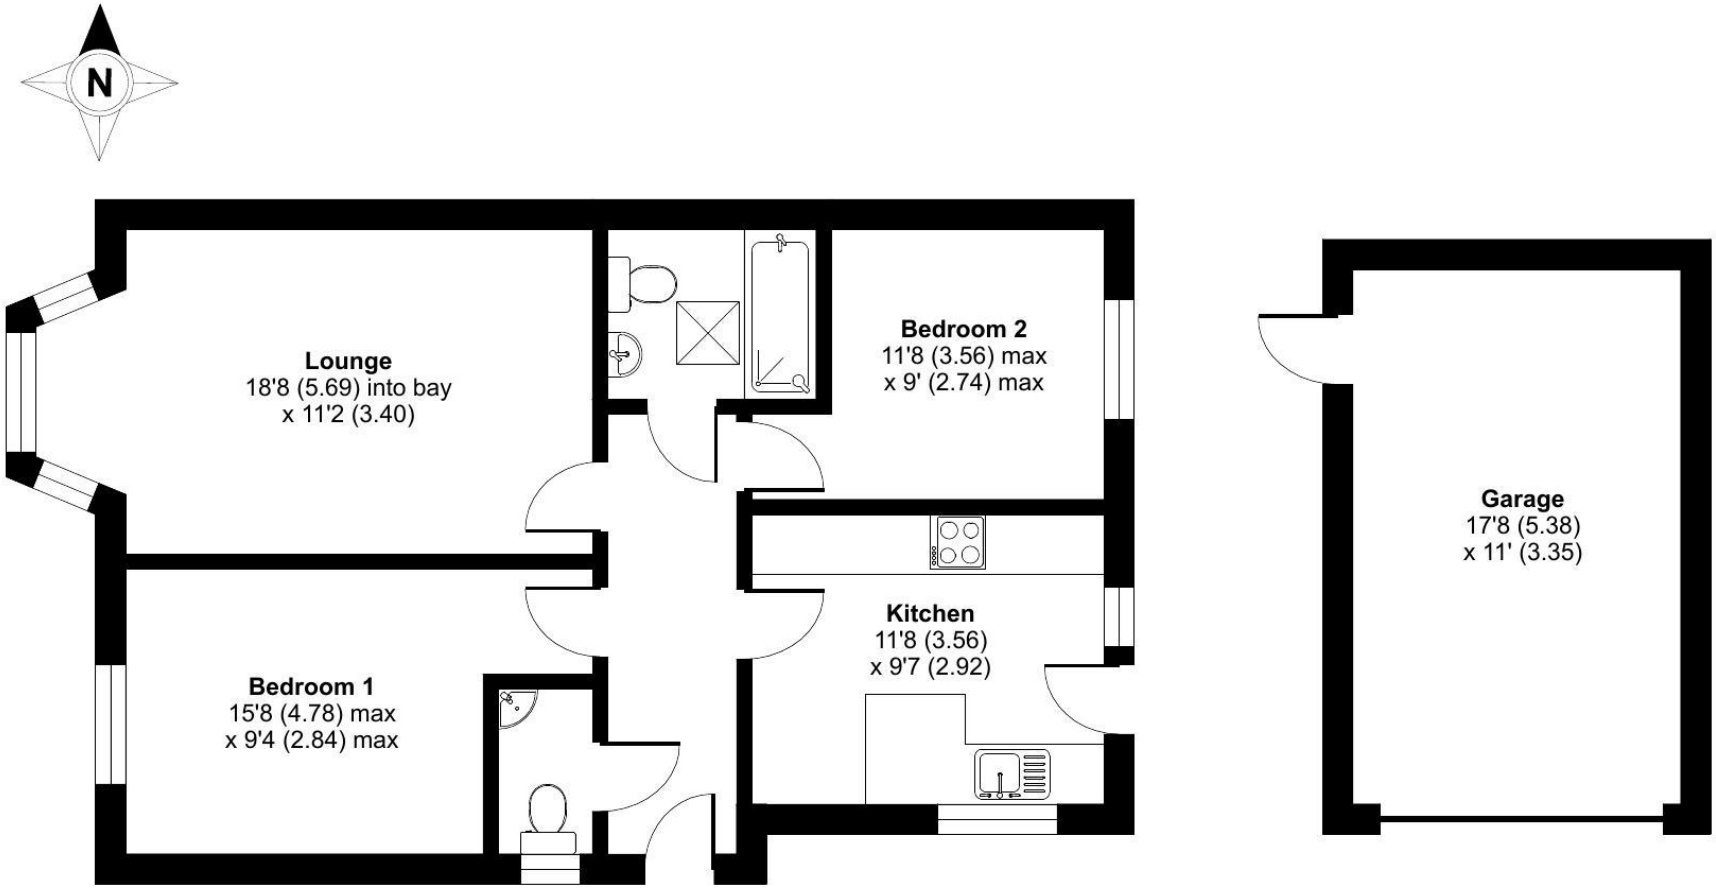


**GROUND FLOOR**

Approximate Area = 734 sq ft / 68.1 sq m
Garage = 196 sq ft / 18.2 sq m
Total = 930 sq ft / 86.3 sq m
For identification only - Not to scale

Taylor Brightwell

Floor plan produced in accordance with RICS Property Measurement 2nd Edition, Incorporating International Property Measurement Standards (IPMS2 Residential). ©nichecom 2025. Produced for Taylor Brightwell. REF: 1548882