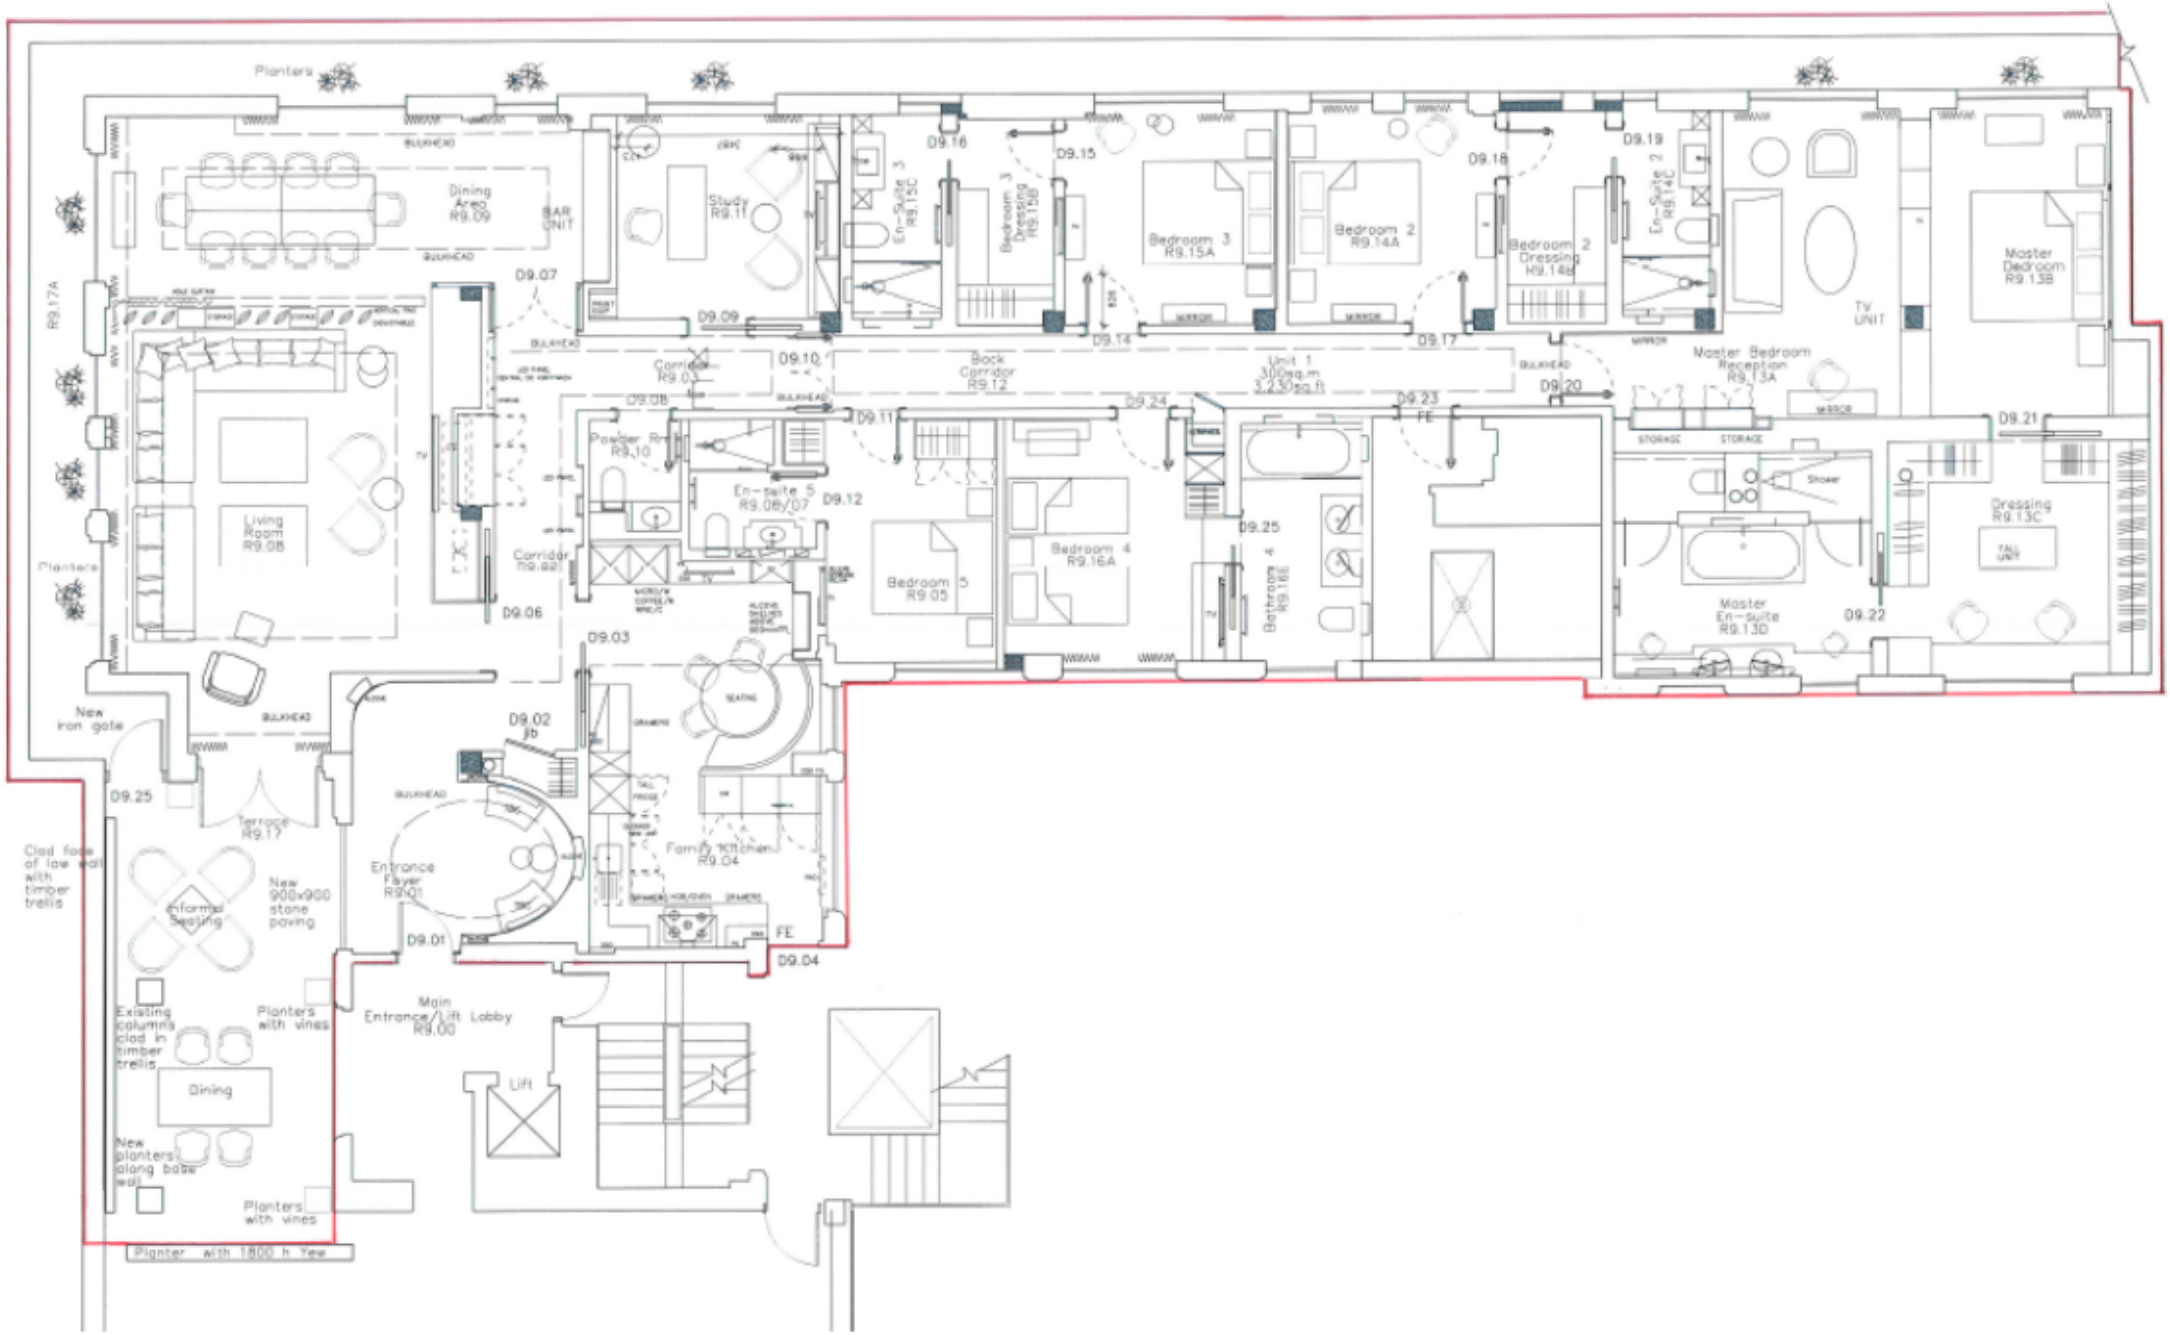

Planters
Dining Area R9.09
BAR UNIT
Study R9.11
En-Suite 3 R9.15C
Bedroom 3 Dressing R9.15B
Bedroom 3 R9.15A
Bedroom 2 R9.14A
Bedroom 2 Dressing R9.14B
En-Suite 2 R9.14C
Master Dedroom R9.13B
TV UNIT
Master Bedroom Reception R9.13A
Back Corridor R9.12
Unit 1 300sq.m 3,230sq.ft
Corridor R9.03
Corridor R9.02
Powder Rm R9.10
En-suite 5 R9.08/07
Bedroom 5 R9.05
Bedroom 4 R9.16A
Bathroom 4 R9.16E
Master En-suite R9.13D
Dressing R9.13C
Living Room R9.08
Planters
New iron gate
Terrace R9.17
Clad face of low wall with timber trellis
Informal Seating
New 900x900 stone paving
Entrance Foyer R9.01
Family Kitchen R9.04
Main Entrance/Lift Lobby R9.00
Existing columns clad in timber trellis
Planters with vines
Dining
New planters along base wall
Planters with vines
Planter with 1800 h Yew
Lift
D9.01
D9.02
D9.03
D9.04
D9.06
D9.07
D9.08
D9.09
D9.10
D9.11
D9.12
D9.14
D9.15
D9.16
D9.17
D9.18
D9.19
D9.20
D9.21
D9.22
D9.23
D9.24
D9.25
FE